Forsyth County
1,000 Gallon Grease Interceptor

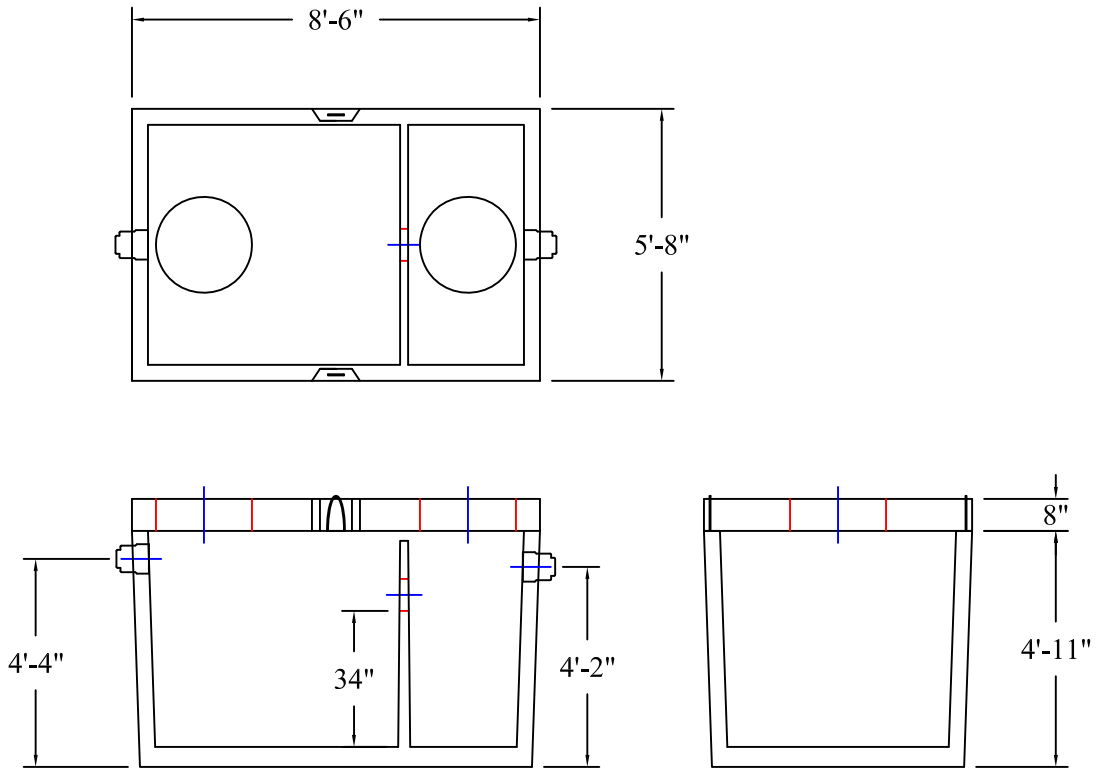

Scale: 1/4" = 1'

MODEL: 111-01036

PRODUCT INFORMATION

1,000 GALLON
GREASE INTERCEPTOR

TANK = 9,500 #
LID= 4,200 #
DESIGN MAY VARY

SPECIFICATIONS

MEETS ASTM C 1613

RATING: A-16 (H-20), ASSUME 4' MAX EARTH COVER WITH 3' WATER TABLE BELOW GRADE

CONCRETE: 5,000 PSI @ 28 DAYS

STEEL REINFORCEMENT: MEETS ASTM A 615, PLACEMENT AS REQUIRED BY DESIGN

INLET & OUTLET BOOT MEETS ASTM C 923, ACCEPTS 4" & 6" PVC

BUTYL SEALANT: MEETS ASTM C 900, USED ON JOINTS

ACCESS OPENING SUITABLE FOR 24" RISER AND/OR RING & COVER

INTERNAL PIPING BY OTHERS PER MUNICIPAL SPECS

CROSSOVER TO BE 8" PVC

CALL FOR ADDITIONAL SPECS

NPCA CERTIFIED PLANT

DRAWING INFORMATION

Drawn By: CBC
Checked By:
Revision: 1
Date: 1/2/17

APPROVED BY:

print: _____

sign: _____

*actual dimensions may vary slightly

BARTOW PRECAST
770.382.4462
sales@bartowprecast.com
WWW.BARTOWPRECAST.COM