7'x7'x5' (ID)
Doghouse Vault

120-50707
L0808-4848

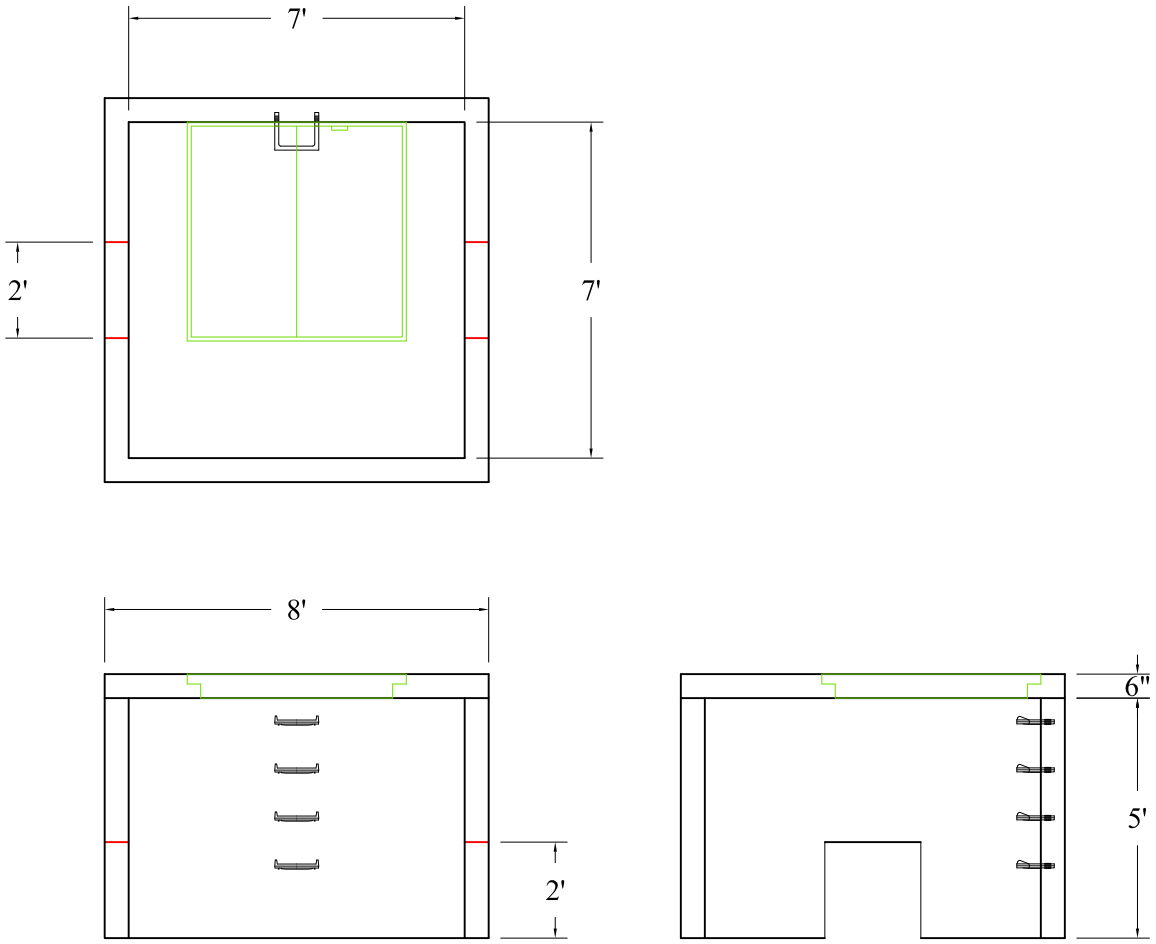

Scale: 1/4" = 1'

PRODUCT INFORMATION

7'x7'x5' (ID)
UTILITY VAULT

VAULT = 10,600 #
LID = 3,700 #
*design may vary

SPECIFICATIONS

MEETS ASTM C858 & C857

RATING: NON-TRAFFIC

CONCRETE TO BE 4,000 PSI @ 28 DAYS

REINFORCING BAR MEETS ASTM A 615

10" STEPS ON 12" CENTERS

BUTYL SEALANT MEETING ASTM C 990 TO BE USED ON JOINTS

ACCESS HATCH SHALL BE FABRICATED WITH 1/4" ALUMINUM DIAMOND PLATE DESIGNED TO SUPPORT 300 psf 48"x48" FRAME OPENING EQUIPPED WITH: SLAM LOCK, FLUSH MOUNT LIFT HANDLE, HOLD-OPEN ARM, SS HARDWARE AND HINGES

DOGHOUSE SIZE & LOCATION MAY VARY UPON REQUEST

CALL FOR ADDITIONAL SPECS

NPCA CERTIFIED PLANT

DRAWING INFORMATION

Drawn By: JJG
Checked By: _____
Revision: 1
Date: 2/6/17

APPROVED BY:

print:_____

sign:_____

*actual dimensions may vary slightly

BARTOW PRECAST
770.382.4462
sales@bartowprecast.com
WWW.BARTOWPRECAST.COM