11'x7'x5' (ID) Vault with Floor

SS120-51107
L1208-7236

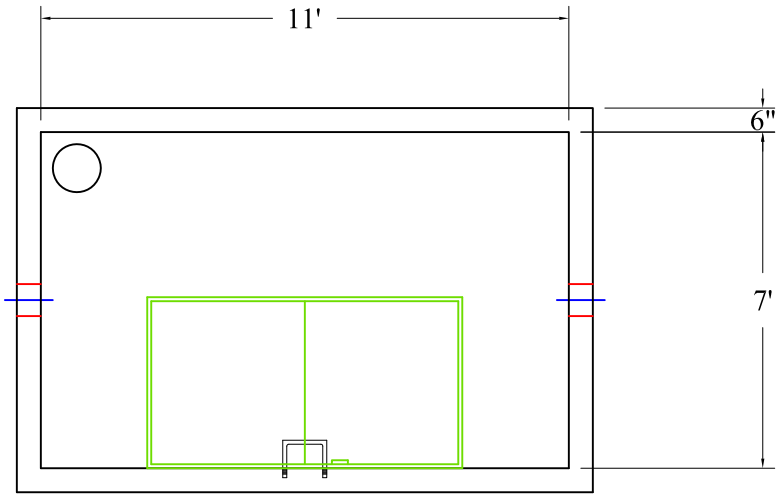

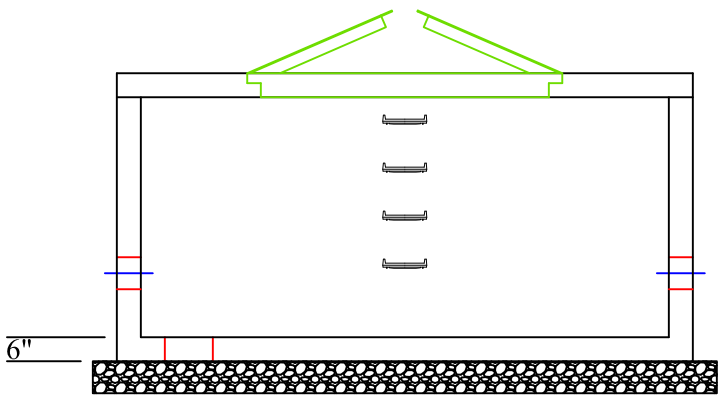

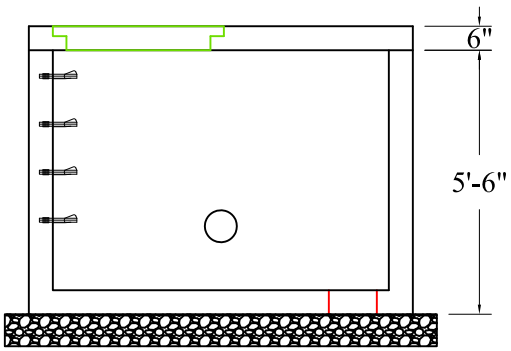

Scale: 1/4" = 1'

BARTOW PRECAST
770.382.4462
sales@bartowprecast.com
WWW.BARTOWPRECAST.COM

PRODUCT INFORMATION

11'x7'x5' (ID)
UTILITY VAULT

Vault = 21,300 #
Lid = 6,000 #
*design may vary

SPECIFICATIONS

MEETS ASTM C858 & C857

RATING: NON-TRAFFIC

CONCRETE TO BE 4,000 PSI @ 28 DAYS

REINFORCING STEEL MEETS ASTM A 615

10" STEPS ON 12" CENTERS

BUTYL SEALANT MEETING ASTM C 990 TO BE USED ON JOINTS

ACCESS HATCH SHALL BE FABRICATED WITH 1/4" ALUMINUM DIAMOND PLATE DESIGNED TO SUPPORT 300 psf 72"x36" FRAME OPENING EQUIPPED WITH: SLAM LOCK, FLUSH MOUNT LIFT HANDLE, HOLD-OPEN ARM, SS HARDWARE AND HINGES

PENETRATIONS SIZE AND LOCATION VARY PER JOB CALL FOR ADDITIONAL SPECS

NPCA Certified Plant

DRAWING INFORMATION

Drawn By: JJG
Checked By: ARL
Revision: 1
Date: 7/10/2025

APPROVED BY:

print:_____

sign:_____

*actual dimensions may vary slightly